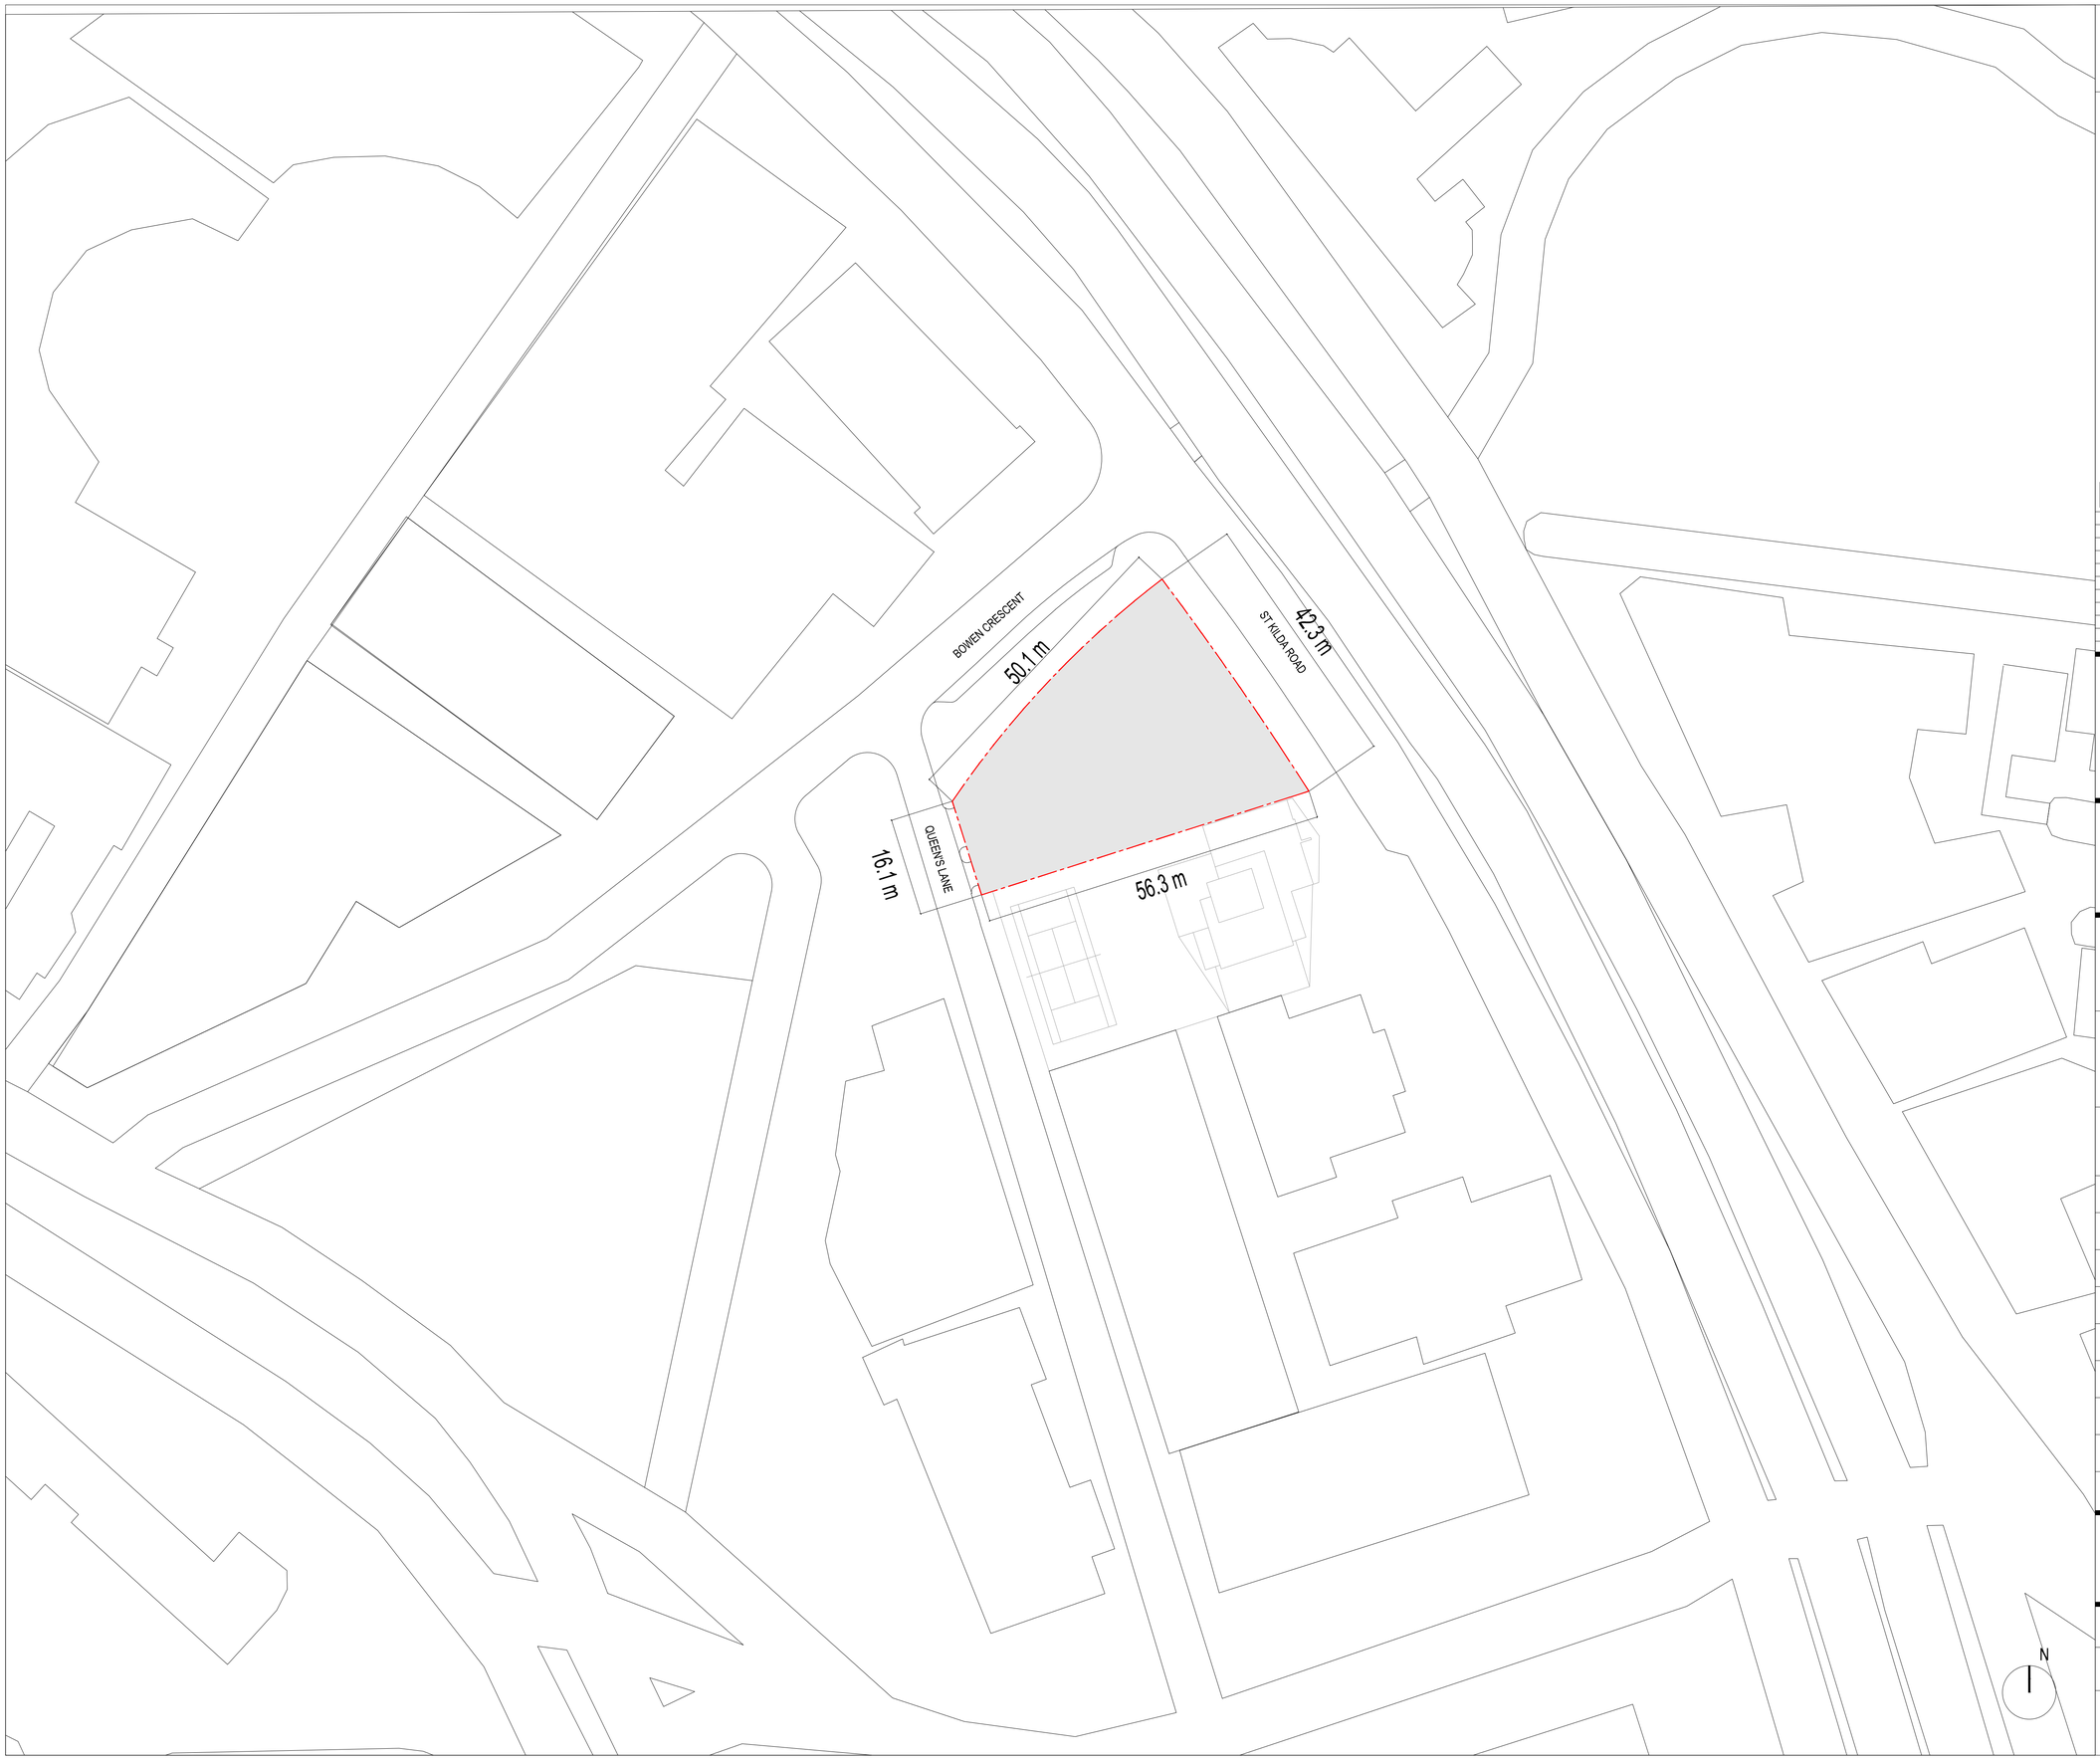

1. THE AUTHOR TAKES NO RESPONSIBILITY FOR ANY DIMENSIONS OBTAINED BY SCALING FROM THIS DRAWING. IF NO DIMENSIONS IS SHOWN THE RECIPIENT MUST ASCERTAIN THE DIMENSION SPECIFICALLY FROM THE ARCHITECT OR BY SITE MEASUREMENT AND MAY NOT RELY UPON THIS DRAWING. SUPPLYING THIS DRAWING IN DIGITAL FORM IS SOLELY FOR CONVENIENCE AND NO RELIANCE MAY BE PLACED ON ANY DATA ON DIGITAL FORM. ALL DATA MUST BE CHECKED AGAINST THE HARD COPY .
2. ALL DIMENSIONS IN MILLIMETER EXCEPT FOR LEVEL-MARKER IN METER UNLESS OTHERWISE STATED .
3. ALL PLANS OF LEVELS BETWEEN L00 AND L12 ARE CUT AT +1.30 METER FROM FFL, ALL PLANS OF LEVELS BETWEEN L13 AND L22 ARE CUT AT +1.45 METER FROM FFL.
4. NUMBER "4" HAS BEEN EXCLUDED FROM LEVEL NUMBERS. ACTUAL STOREYS VARY FROM LEVEL NUMBER.

GENERAL NOTES:

03.02.2017 NOTE: STRUCTURE, PARTITION WALLS & FACADE CONNECTIONS TO BE FURTHER COORDINATED

REV	DATE	DESCRIPTION	SIGNED BY
01	03.02.2017	DD3 SUBMISSION	MP
00	25.11.2016	DD1 SUBMISSION	MP

PRELIMINARY NOT FOR CONSTRUCTION

PROJECT

412 St Kilda Road

Melbourne VIC 3004

CLIENT

UEM SUNRISE
Level 3, 160 Queen Street
Melbourne Vic 3000
AUS
TEL:+61 3 0000 0000
TEL:+61 3 0000 0000
www.uemsunrise.com

DESIGN ARCHITECT

Zaha Hadid Architects
10 Bowling Green Lane
London
EC1R 0BQ
UK
TEL:+44(0)20 7253 5147
FAX:+44(0)20 7251 8322
E-MAIL:mail@zaha-hadid.com
www.zaha-hadid.com

LOCAL EXECUTIVE ARCHITECT

ELENBERG FRASER
Level 1, 160 Queen Street
Melbourne Vic 3000
AUS
TEL:+61 3 9600 2260
E-MAIL:mail@elenbergfraser.com
www.elenbergfraser.com

STRUCTURAL & CIVIL	Webber Design TEL: +61 3 9614 7155 paul@webberdesign.com	BUILDING SERVICES	Murchie Consulting TEL: +61 3 9620 1555 slav.angelovski@murchie.com.au
TOWN PLANNER	SJB TEL: +61 3 8648 3500 honeyth@sjbplanning.com.au	FACADE ENGINEER	BG&E TEL:+61 3 9652 3900 stefan.bney@bgefacades.com
BUILDING SURVEYOR	PLP TEL: +61 3 9650 7999 socc@plpaust.com	QUANTITY SURVEYOR	WT Partnership TEL: +61 3 9867 3677 jford@wtpartnership.com.au
TRAFFIC	Traffix TEL:+61 3 9822 2888 nchewta@trafflogroup.com.au	ESD	Inhabit Group TEL:+61 3 8669 2777 jessica.hogg@inhabitgroup.com
FIRE ENGINEER	Umow Lai TEL:+61 39249 0288 andrew.oxley@umowlai.com.au	WIND ENGINEER	MEL TEL:+61 3 8516 9680 -
LAND SURVEYOR	Bosco Jonson TEL:+61 3 9696 1600 rnicho@bosjon.com.au	WASTE MANAGEMENT	Leigh Design TEL:+61 3 8516 5399 carlos@leighdesign.com.au
ACOUSTIC	Vipac TEL:+61 3 9647 9700 lucindab@vipac.com.au	GEOTECH	Golder TEL:+61 3 0000 0000 anzsed@golder.com.au
LIGHTING	NDY TEL:+61 3 9862 6800 n.burnham@ndylight.com		

PROJECT NUMBER
2429

PROJECT STATUS
DD

DRAWING TITLE
EXISTING SITE PLAN

SCALE | FORMAT
1:500 @ A1, 1:1000 @ A3

DRAWING BY	DATE	CHECKED	DATE
MM	03.02.2017	MP	03.02.2017

DRAWING NUMBER
A0003

REV
01